5th Floor

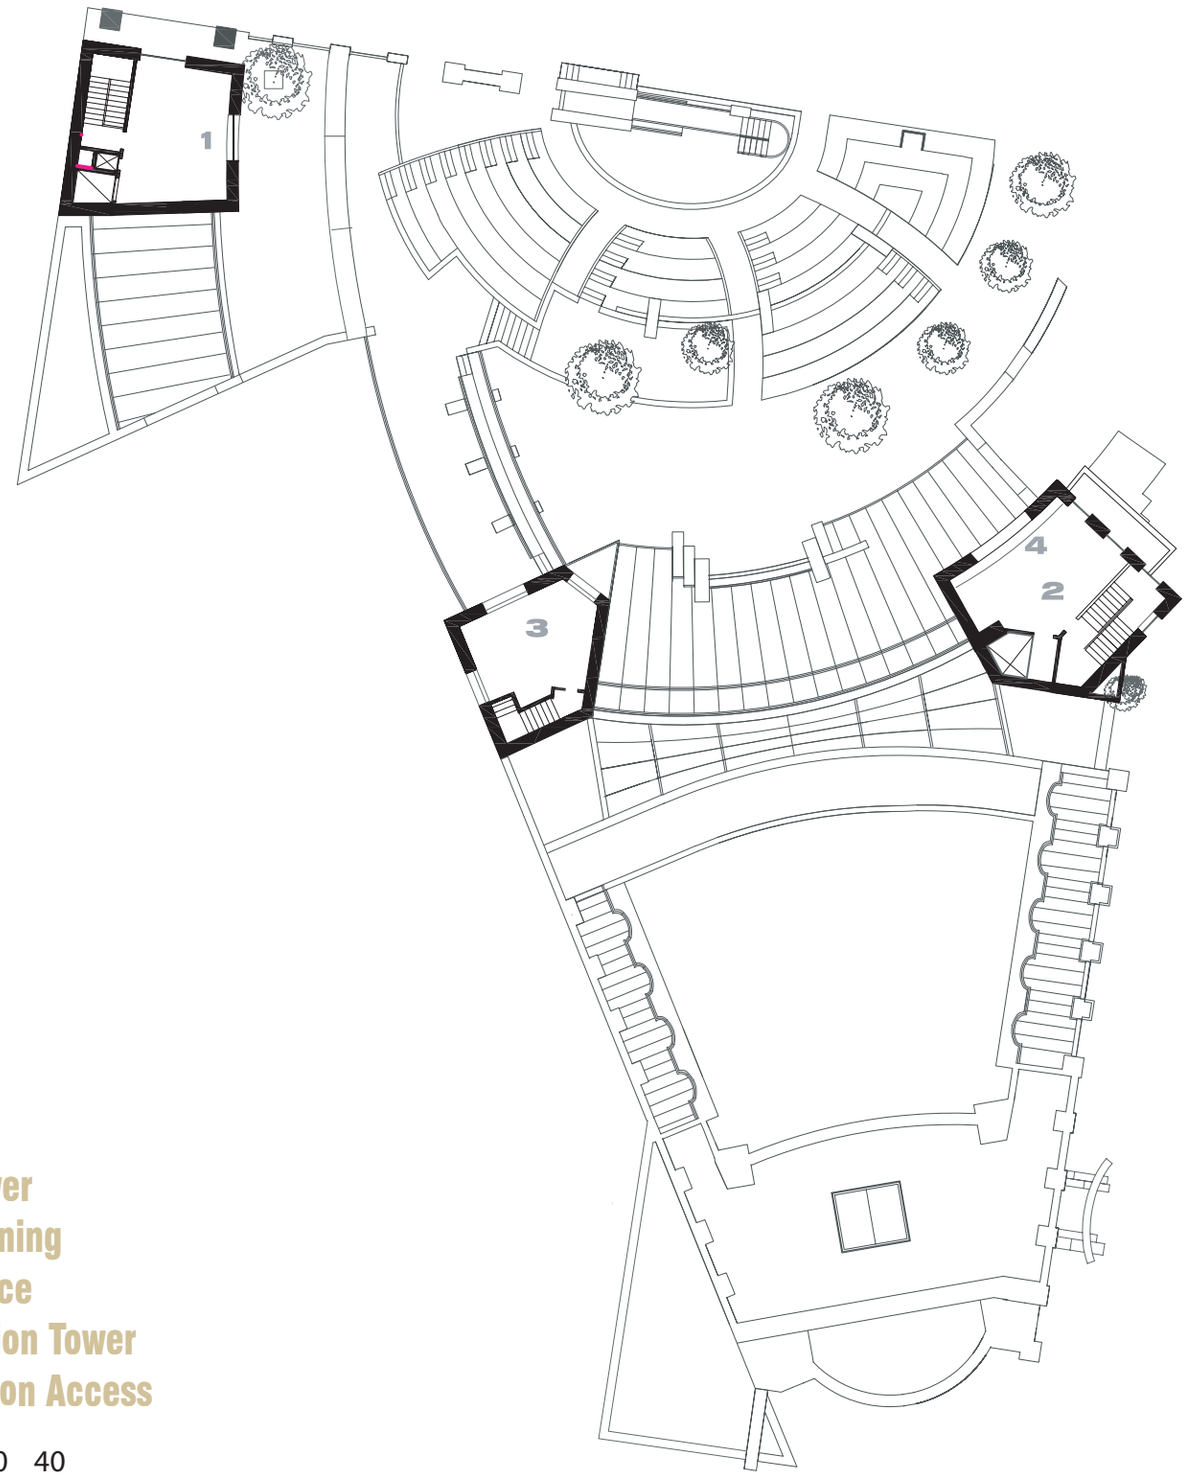

1) Clock Tower
   Private Dining
2) Staff Office
3) Observation Tower
4) Jumbo-Tron Access

0 10 20 30 40